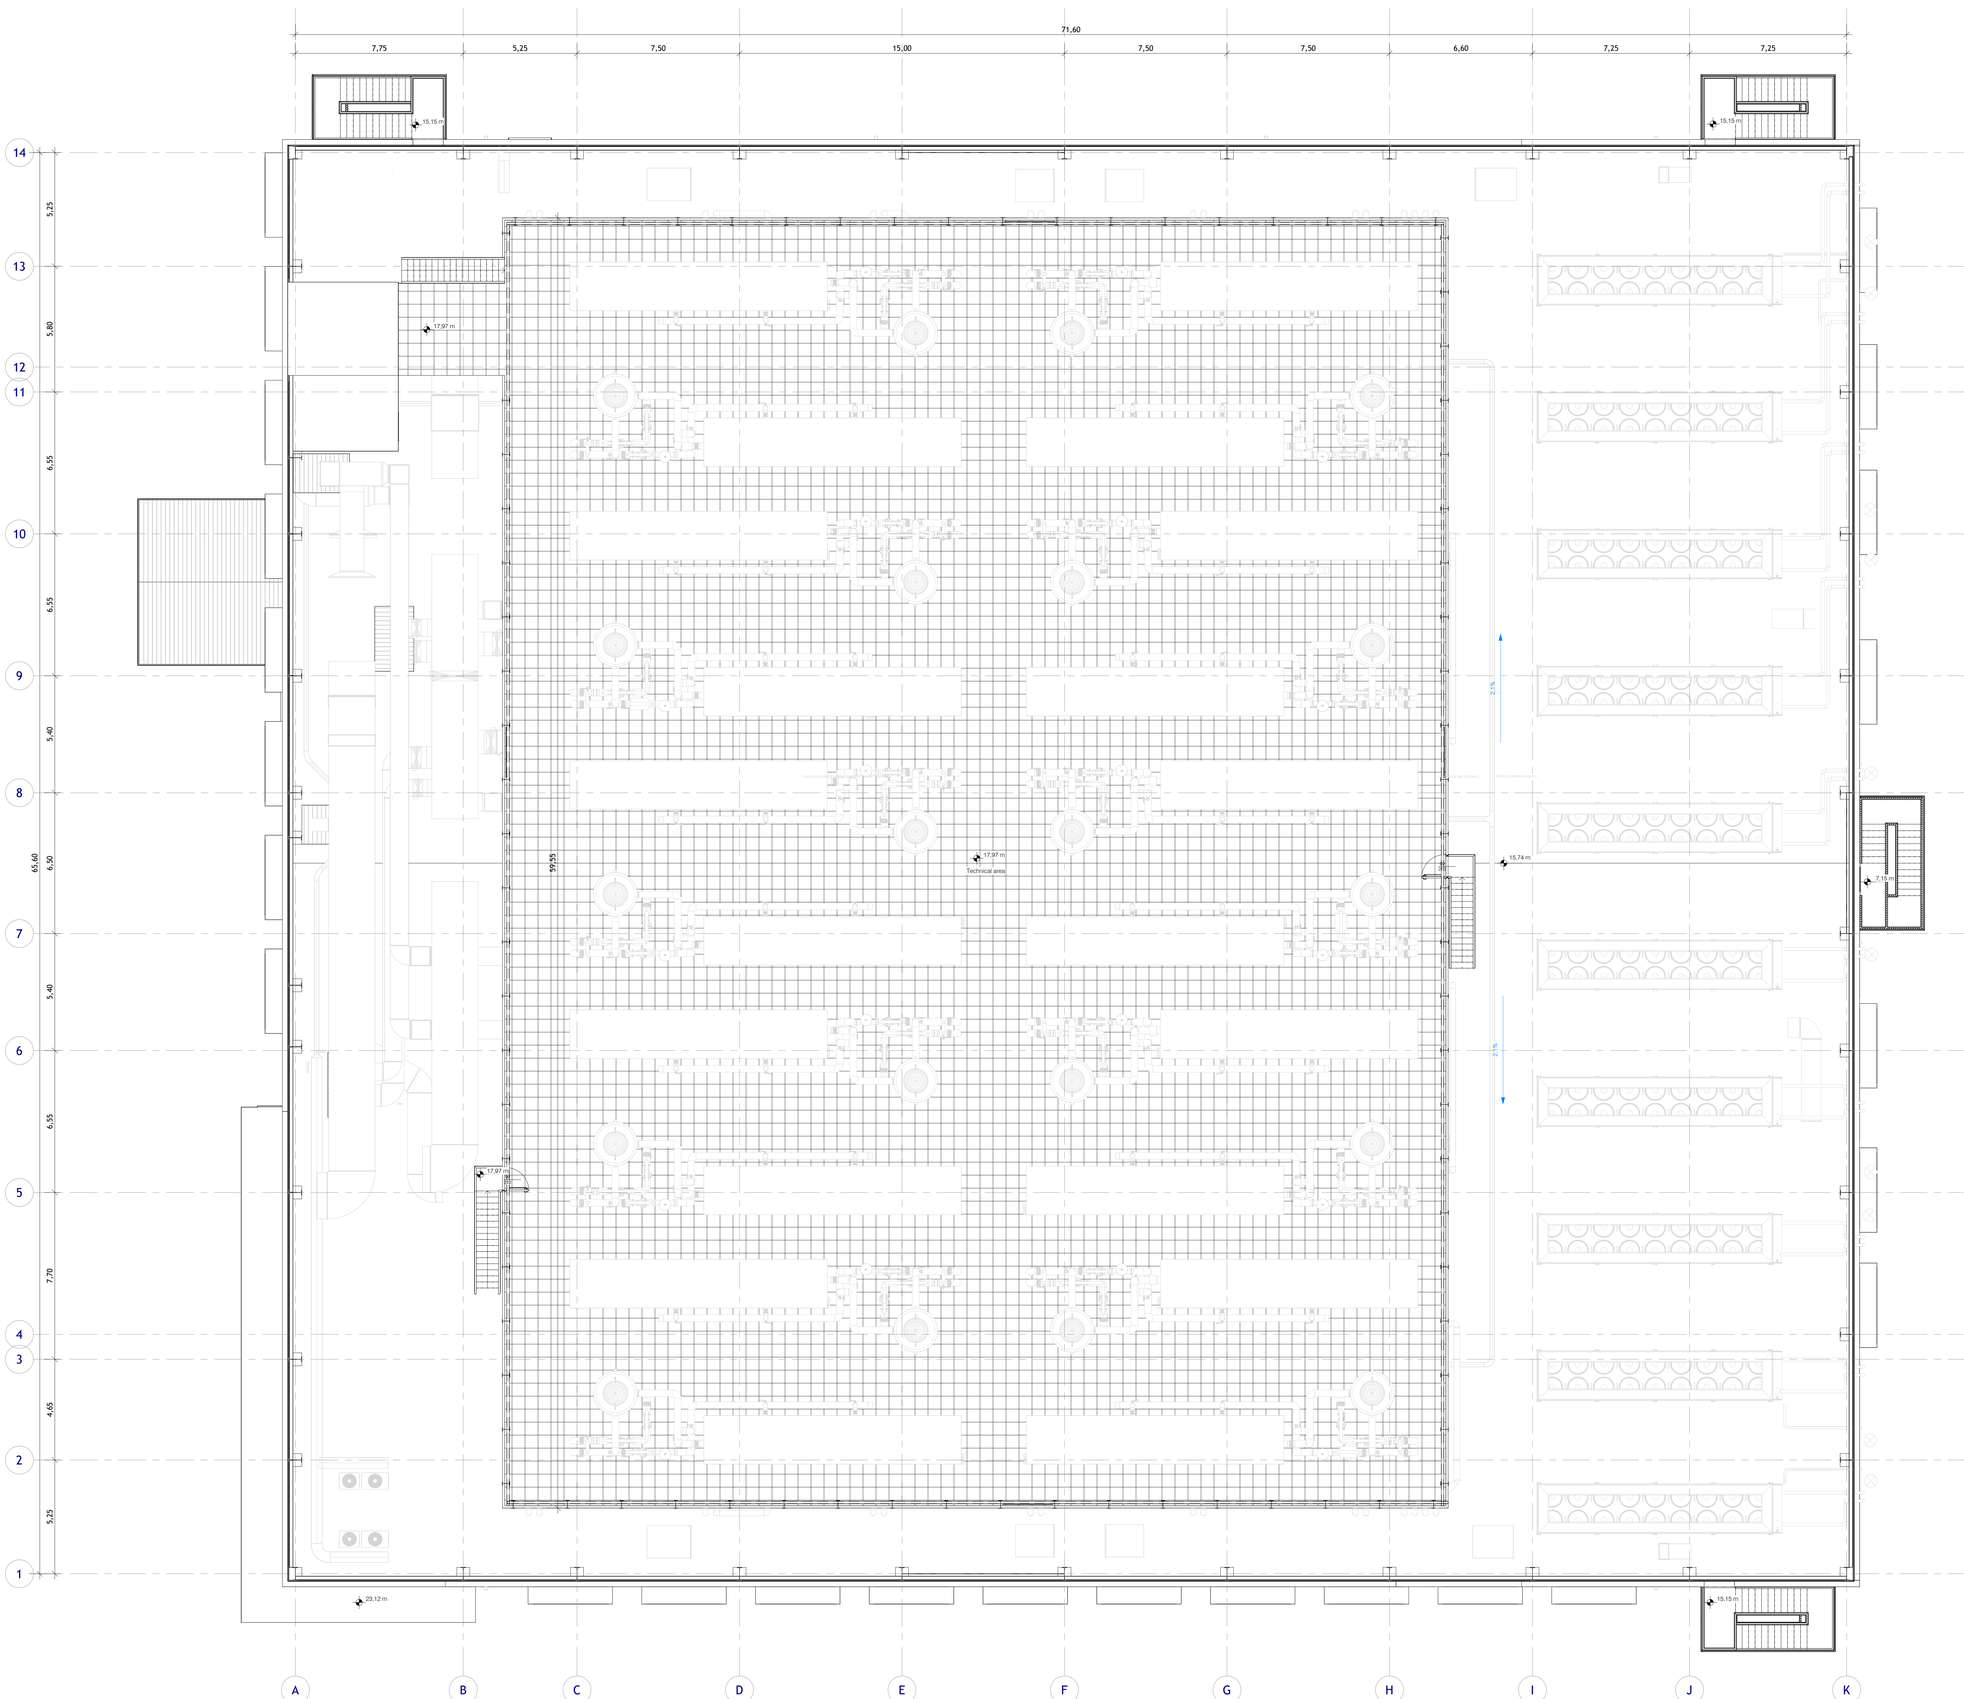

Departments schedule

Requirements (Office and Storage):
Office: ca.372 mq o 420 mq
Storage: c.a.418 mq

Level	Area
CIRCULATION	
01F	626,52 m²
02F Office	24,97 m²
GF	1 206,18 m²
	1 857,06 m²
IT	
01F	2 353,38 m²
	2 353,38 m²
OFFICE	
01F	167,71 m²
02F Office	173,12 m²
GF	131,87 m²
	472,71 m²
SERVICE	
01F	32,35 m²
02F Office	29,30 m²
GF	50,88 m²
	112,53 m²
STORAGE	
01F	306,17 m²
GF	79,50 m²
	385,67 m²
TECH	
01F	19,06 m²
	19,06 m²
TECHN	
01F	1 096,03 m²
02F Office	4,78 m²
GF	3 074,12 m²
Steel platform	14,85 m²
	4 189,79 m²

KEYNOTE LEGEND

Key Value	Keynote Text

CAP INGELEC
RENEWAL | INNOVATION

Bât. ORGANDI
Esplanade Miriam Makeba
18 allée Gerda Taro
69100 VILLEURBANNE - France

Tel : +33 (0)4 37 40 00 70

e-mail: capingelec69@capingelec.com
Internet : www.capingelec.com

EXECUTIVE ARCHITECT DESIGN & MEP LOCALIZATION:

L22DC
L22 DC è una divisione di: Lombardini22 S.p.A.
Via Lombardini 22
20143 Milano, Italia
T + 39 02 36 59 82 00
www.l22.it

STRUCTURAL CONSULTANT:

S.P.S. s.r.l. STUDIO PROGETTI STRUTTURALI
Via Melchiorre Gioia 64
20125 Milano, Italia
T + 39 02 67 04 199
www.spsstrutture.it

ENVIRONMENTAL CONSULTANT:

AMBIENTE S.p.A.
Via Frassina 21
54033 Nazzano,
Carrara (MS), Italia
T + 39 0585 850624
www.ambientesc.it

Data4
SMART & SCALABLE DATA CENTERS

D4-MIL1

Cornaredo MI
ITALY

TRADE :
T00 -
Architecture

General Arrangement Plan

Roof Floor

Version	Date	Review	Designer		Auditor		Approver	
A	08/06/2024	First emission	L22	x	CAP	x	CAP	x

CLIENT	CAMPUS	PROJECT	PHASE	TRADE	AUTHOR	TYPE	STEP	LEVEL	NUMBER	VERSION
D4	MIL	DC12	RB3	T00	L22	DWG	ALL	RF	005	A

Paper Size : A0

SCALE : 1:100

FILE NAME :	MODEL NAME :	REFERENCE :
D4-MIL-DC12-RB3-T00-L22-DWG-ALL-RF-005-A	D4_MIL_DC12_CART_A0-A1-A2_R23	T-TD23059-A